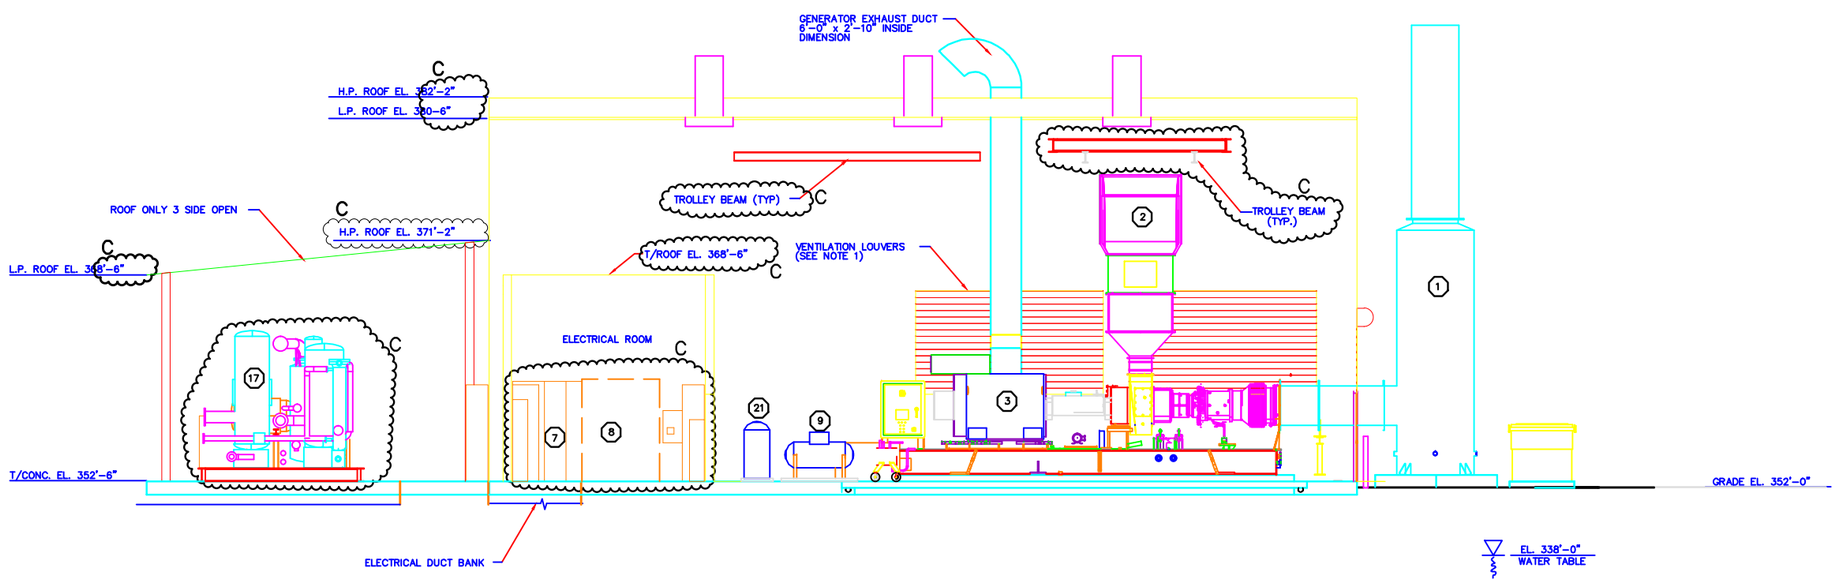

SECTION "A-A"

NOTE 1: LOUVER AND ROOF EXHAUST FANS SIZED BY SANTEE COOPER
2: SEE DRAWING RLG1-00-M0002 FOR LEGEND

FOR REFERENCE

0 2' 4' 8' 12'

DRAWING RELEASE RECORD

REV.	DATE REL'D.	PREPARED	REVIEWED	APPROVED	PURPOSE	FILM

DRAWING RELEASE RECORD

REV.	DATE REL'D.	PREPARED	REVIEWED	APPROVED	PURPOSE	FILM
A	10/08/04	K. FIFER	E. MAAG	J. KAMBA	ISSUED FOR CLIENT USE	
B	10/27/04	K. FIFER	E. MAAG	J. KAMBA	REVISED PER CLIENT COMMENTS	
C	06-09-05				FOR REFERENCE	
C	06-24-05	A. KHAN			SENT TO CLIENT-AUTOCAD CONVERSION	
D	06-24-05	J. MURPHY	C. PINCKNEY	C. PINCKNEY	FOR CONSTRUCTION	

SCALE
1"=1'-0"

PROJECT NUMBER
11713-001

RICHLAND LFG PROJECT
COMBUSTION TURBINE BLDG.
GENERAL ARRANGEMENT
SANTEE COOPER
RICHLAND COUNTY LANDFILL
GAS-TO-ENERGY FACILITY
ELGIN, SOUTH CAROLINA

RLG1M0003.DWG

Sargent & Lundy LLC

DRAWING NO. RLG1-00-M0003
REV. D
SHEET OF